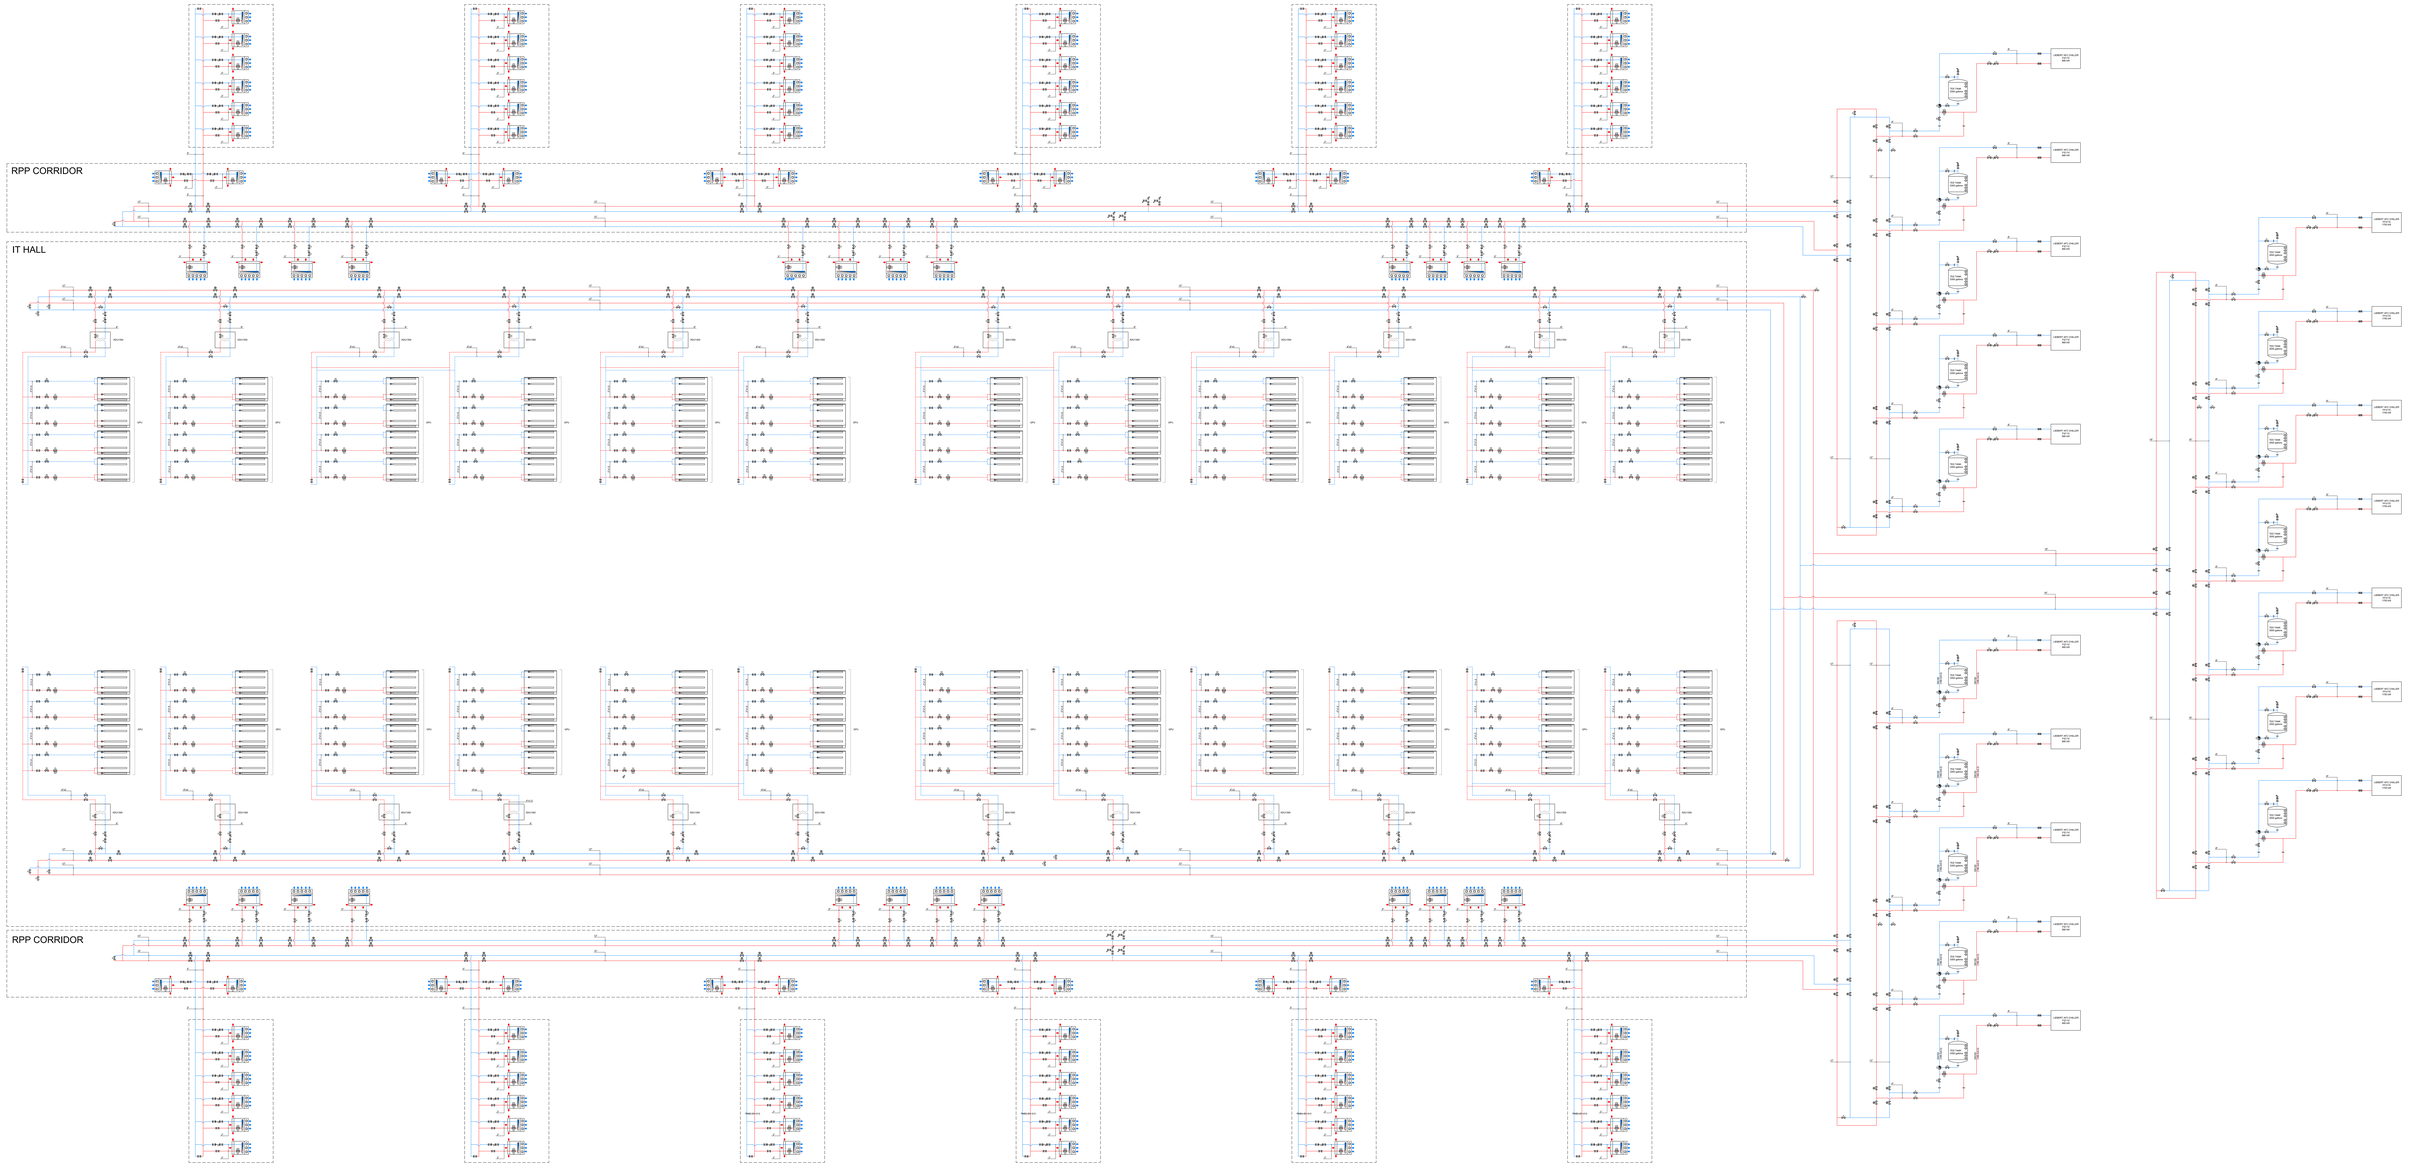
RPP CORRIDOR
IT HALL
RPP CORRIDOR
CHILLED WATER SYSTEM LEGEND
CHILLED WATER SUPPLY
CHILLED WATER RETURN
CHILLED WATER SUPPLY (BYPASS CHANNEL)
CHILLED WATER RETURN (BYPASS CHANNEL)
LEAN CHILLED SUPPLY (BYPASS CHANNEL)
LEAN CHILLED RETURN (BYPASS CHANNEL)
INDUSTRIAL WATER LINE (PW-IR-PW)
TWO WAY MODULATING CONTROL VALVE
SOLENOID BUTTERFLY VALVE NORMALLY CLOSED
TWO WAY ON/OFF CONTROL VALVE
THREE WAY CONTROL VALVE
SOLENOID BALL VALVE
SOLENOID BUTTERFLY VALVE
DRAIN CHAIN
PRESSURE INDEPENDENT CONTROL AND BALANCING VALVE
MANUAL BALANCING VALVE
STRAINER
SAFETY VALVE
FLOW METER
AUTOMATIC AIR VENT VALVE
FLEXIBLE EXPANSION BELLOW CONNECTION
AIR VENT
TEMPERATURE TRANSMITTER
PRESSURE TRANSMITTER
DIFFERENTIAL PRESSURE TRANSMITTER
TEMPERATURE GAUGE
PRESSURE GAUGE
REV. PLAN
REV. DATE
REV. DESCRIPTION
REV. BY
REV. CHK
R2 FOR INFORMATION 2020-08-26
VERTIV.
ONECORE NAM REF DESIGN 12
MECHANICAL SINGLE LINE DIAGRAM
M-603
R2